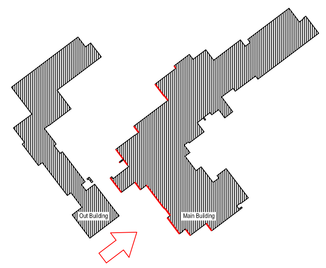

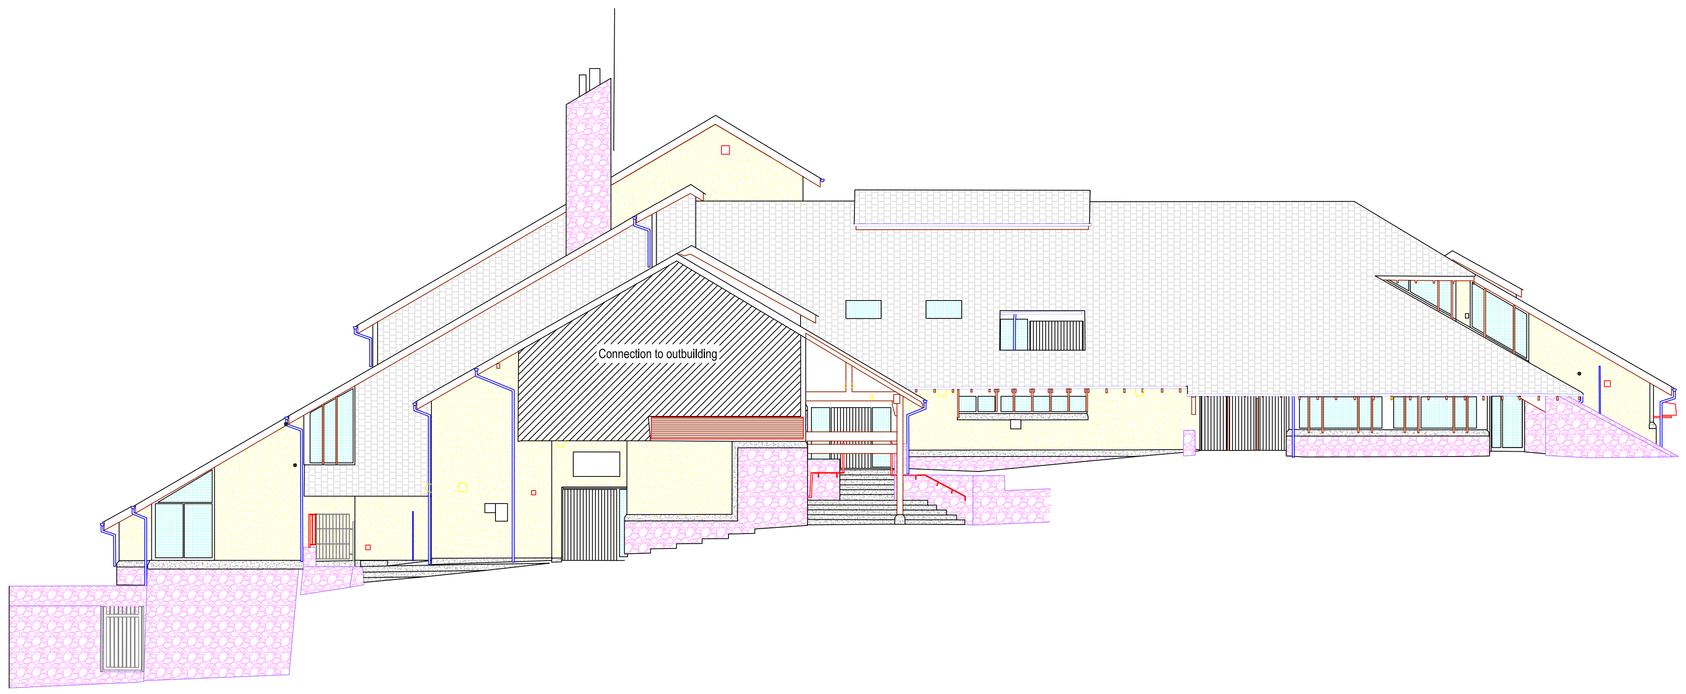

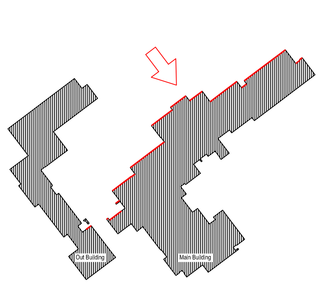

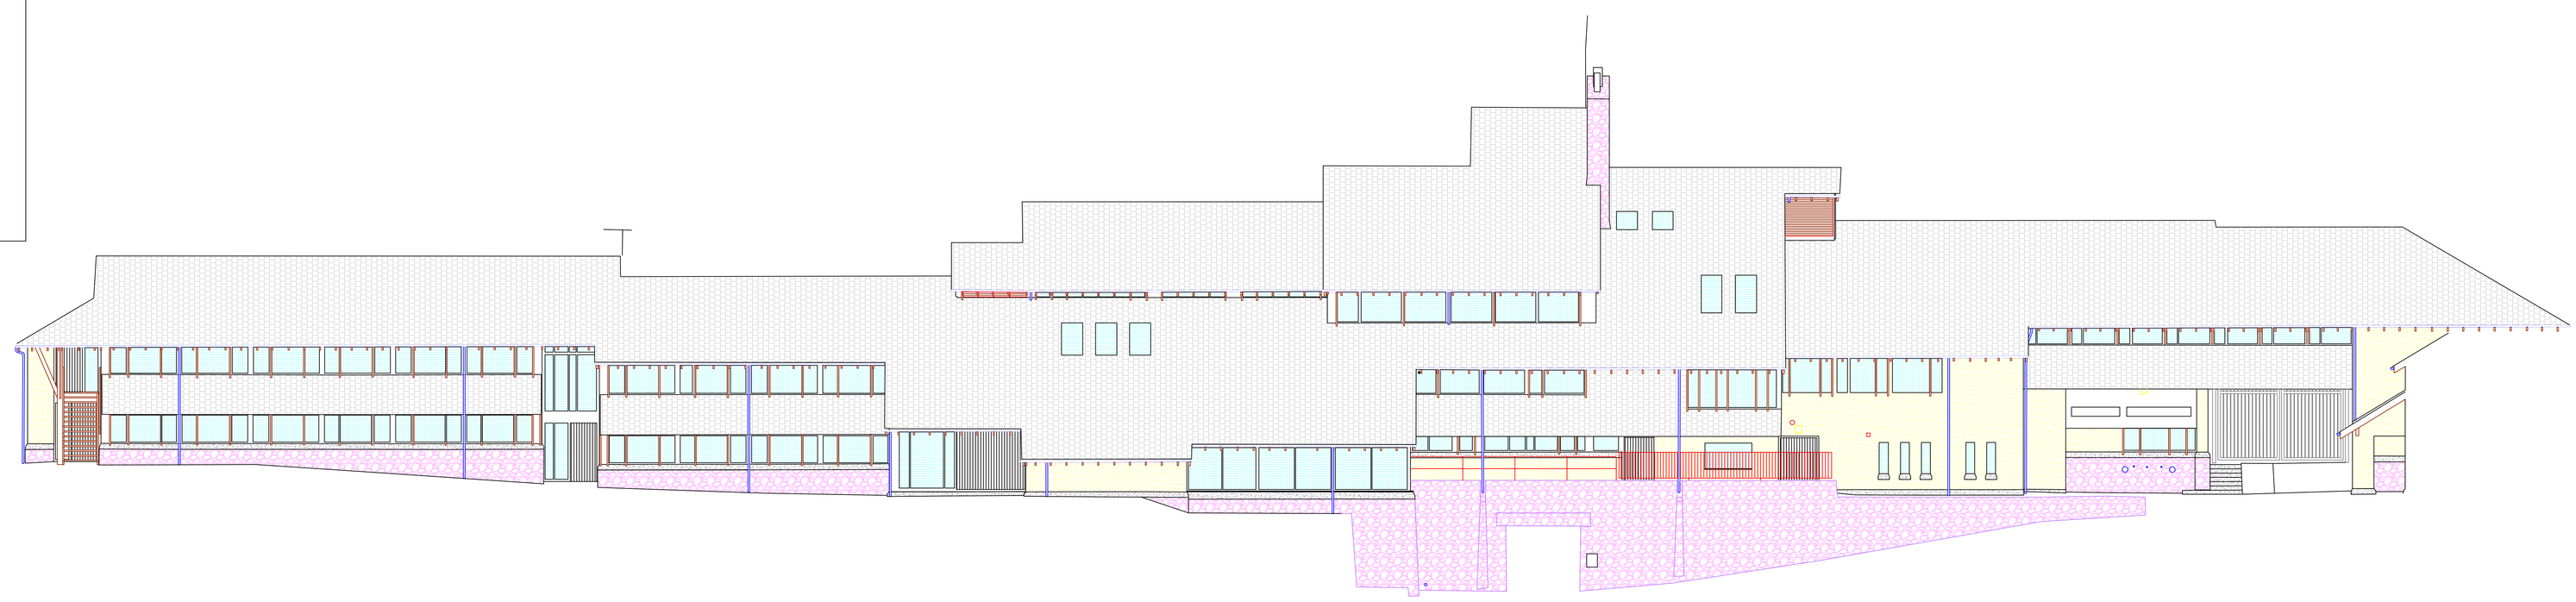

Roofing Slate
Window
Door
Ventilation
Masonry
Concrete
Render
CCTV
Vent
Tap
Hosepipe
Exterior Light

CLIENT: Sports Wales

PROJECT: Plas Menai National Outdoor Centre

TITLE: Main Building Elevations 2-3

SCALE	DATUM	GRID
1:100@A0	Newlyn	OSGB36(15)

SURVEYED BY	DRAWN BY	DATE
DB	DB	31/10/2019

DRAWING REFERENCE: 1421/EL/02 : 01

ISSUE: 01

NRG Engineering Services Ltd
Castle View
Station Road
Llanfairfechan
Conwy
LL33 0AN
Tel: 01248 681240

email: nrg@nrgsurveys.co.uk
www.nrgsurveys.co.uk