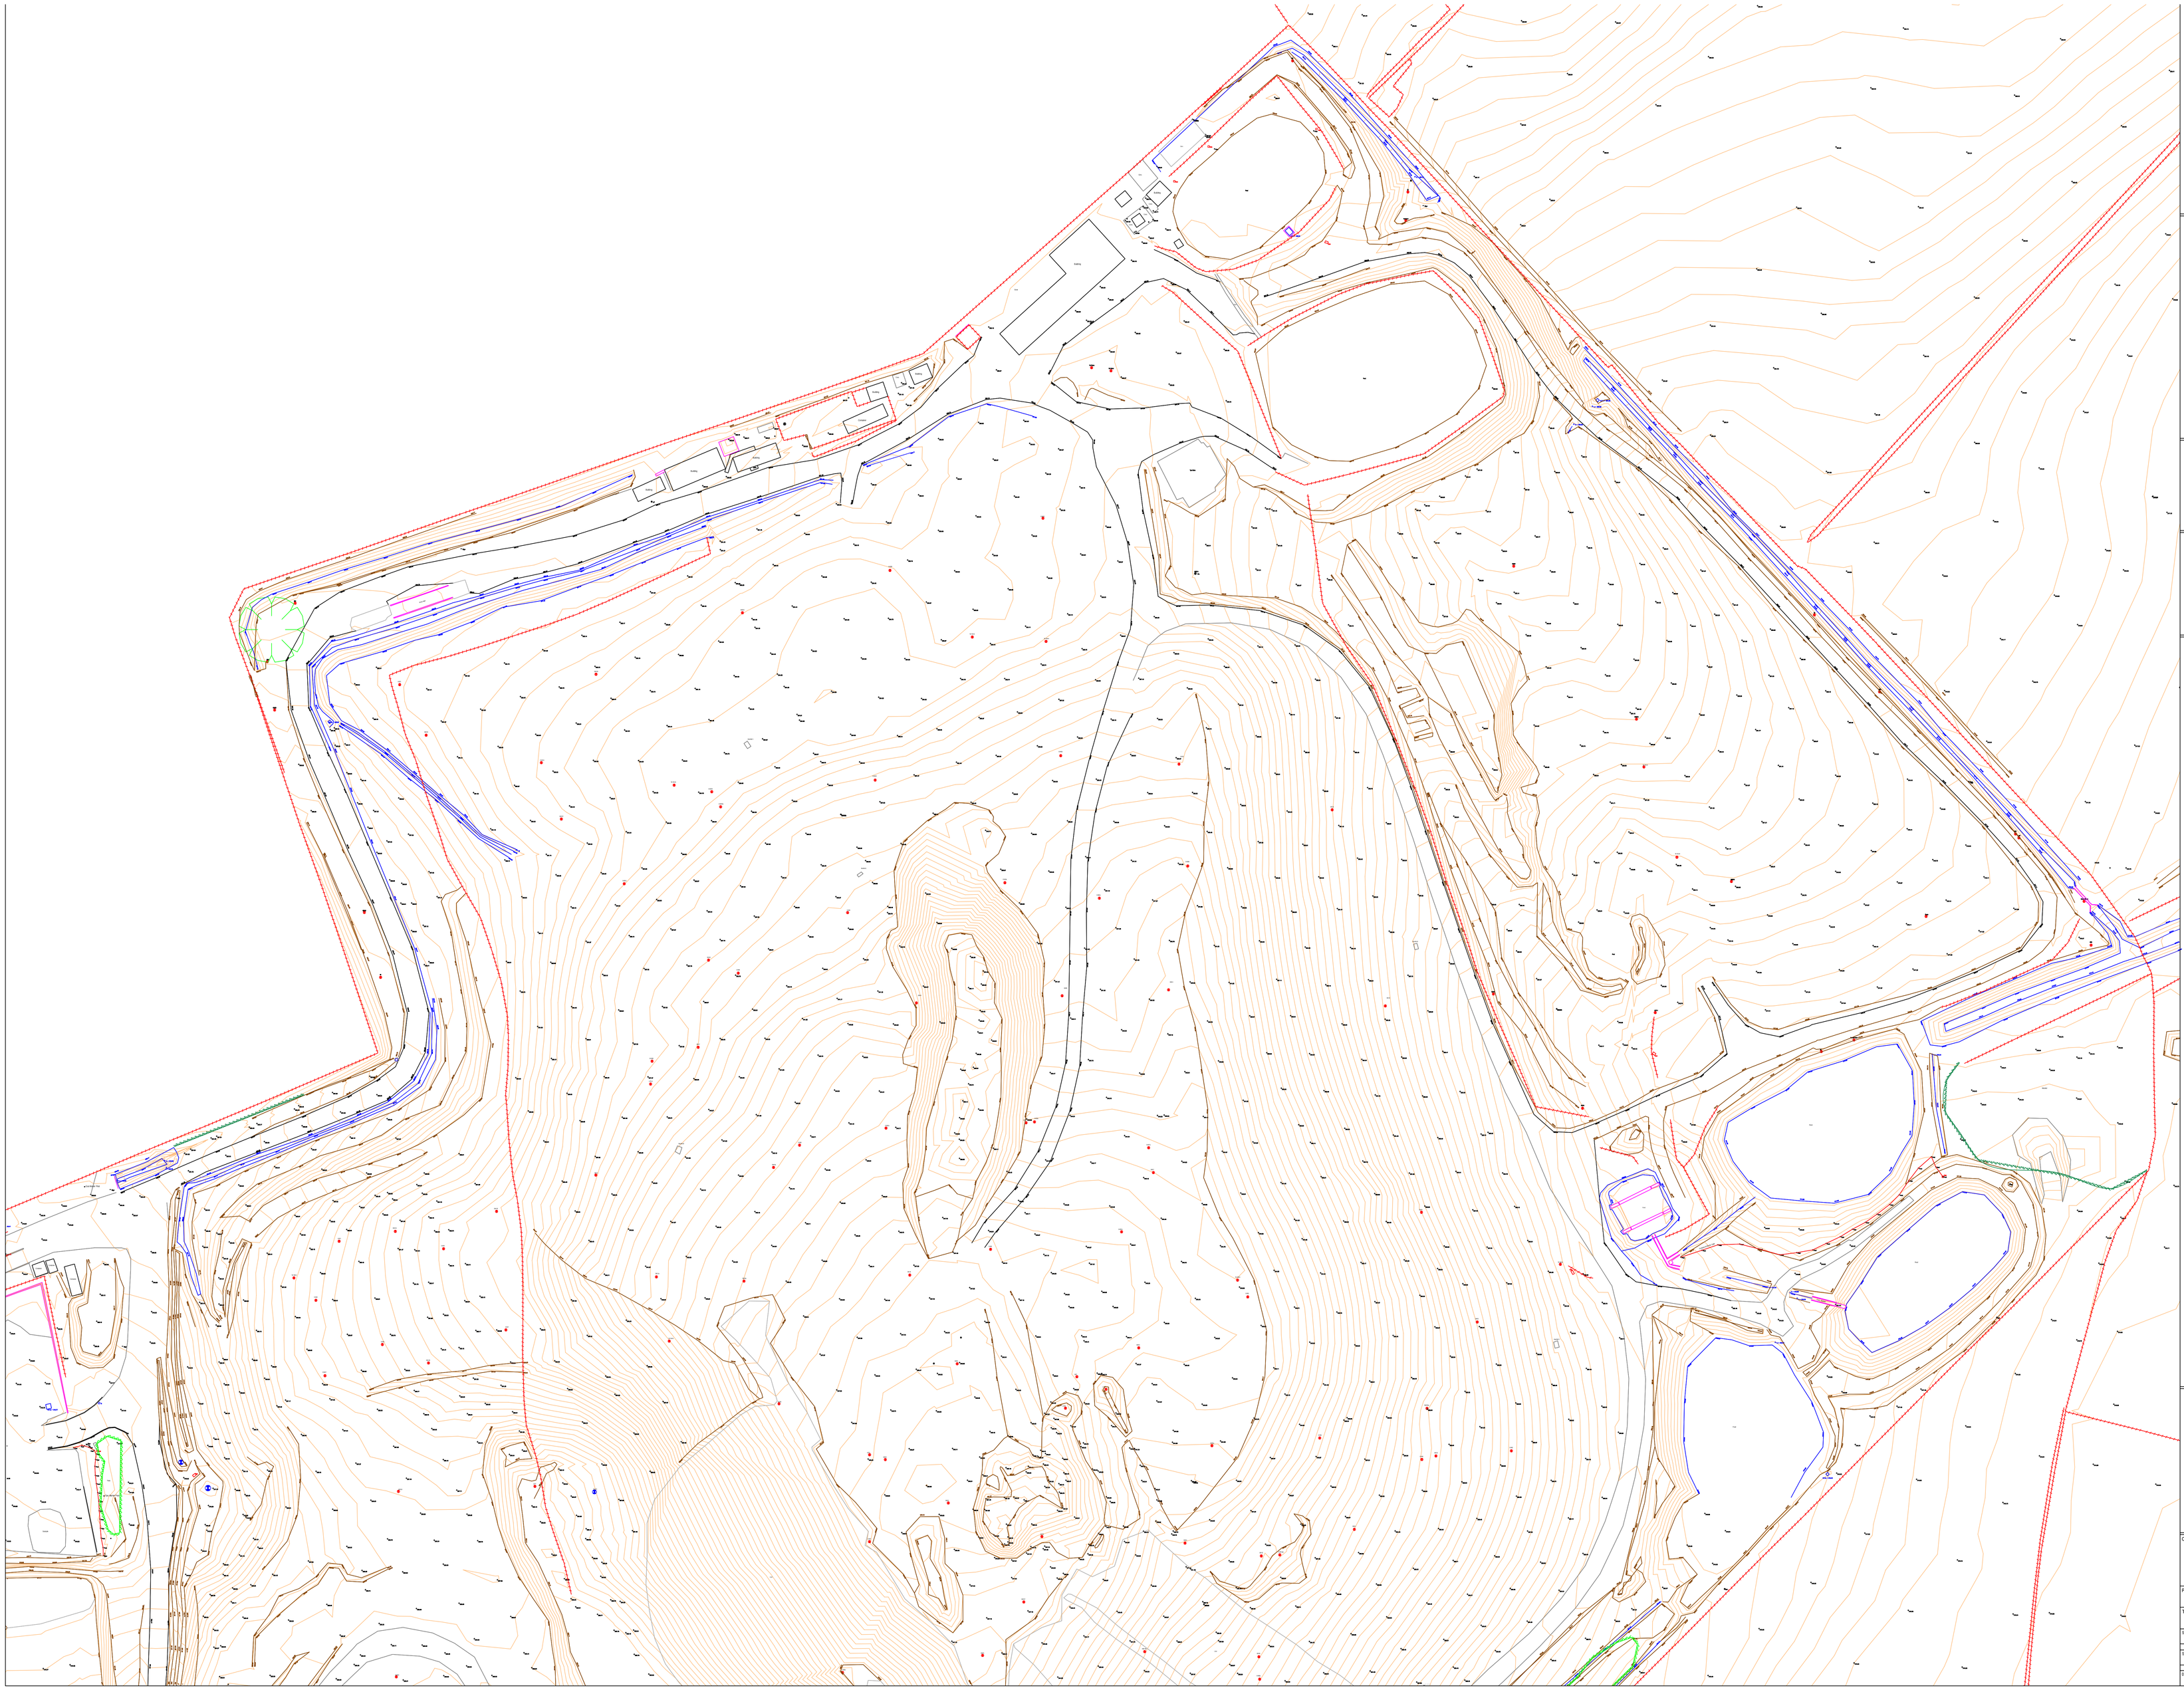

Point/Line Features (Where Applicable)

Water Meter	Bollard
Gully	Seat
Fire Hydrant	Post
Redding Eye	Road Sign
Earth Rod	Post Box
Stop Valve	Reflective Hazard Post
Gas Valve	Traffic Light
Air Valve	Telephone Kiosk
Electricity Cabinet	Fences
Underground Service Marker Post	Safety Fence
Telecom Cover	Wall
Electric Cover	Gate
Inspection Cover (Circular)	Stile
Inspection Cover (Square)	Tree
Inspection Cover (Rectangular)	Tree Bole
Inspection Cover (Triangular)	Tree Canopy
Pylon	Undergrowth
Electricity Pole	Hedge
Telegraph Pole	Permanent Ground Marker
Overhead Cable	Permanent Benchmark
Stay Wire Anchor	Spot Height
Lamp Post	Invert Level
Litter Bin	Water Level

Additional Notes For Fencing

Post and Wire	P/W
Post and Rail	P/R
Chainlink	C/L
Palisade	PAL
Close Boarded	C/B
Concrete Panel	C/P
Safety Fence	S/F

Building And Floorplan Features

Floor Level	FL
Damp Proof Course Level	DPC
Soffit Level	SOF
Eaves Level	EL
Ridge Level	RL
Threshold Level	THL
Sill Level	SL

Notes

NRG Engineering Services Ltd
Castle View
Station Road
Llanfairfechan
Conwy
LL33 0AN
Tel: 01248 681240

email: nrg@nrgsurveys.co.uk
www.nrgsurveys.co.uk

CLIENT
Potters Waste

PROJECT
Bryn Posteg

TITLE
Site Survey 11/02/2020 2/3

SCALE	DATUM	GRID
1-500@A0	Local	Local

SURVEYED BY	DRAWN BY	DATE
DB TL SR	DB TL SR	11/02/2018

DRAWING REFERENCE # : 1284/TP/02 : 01

REV: 0