


NS

EW

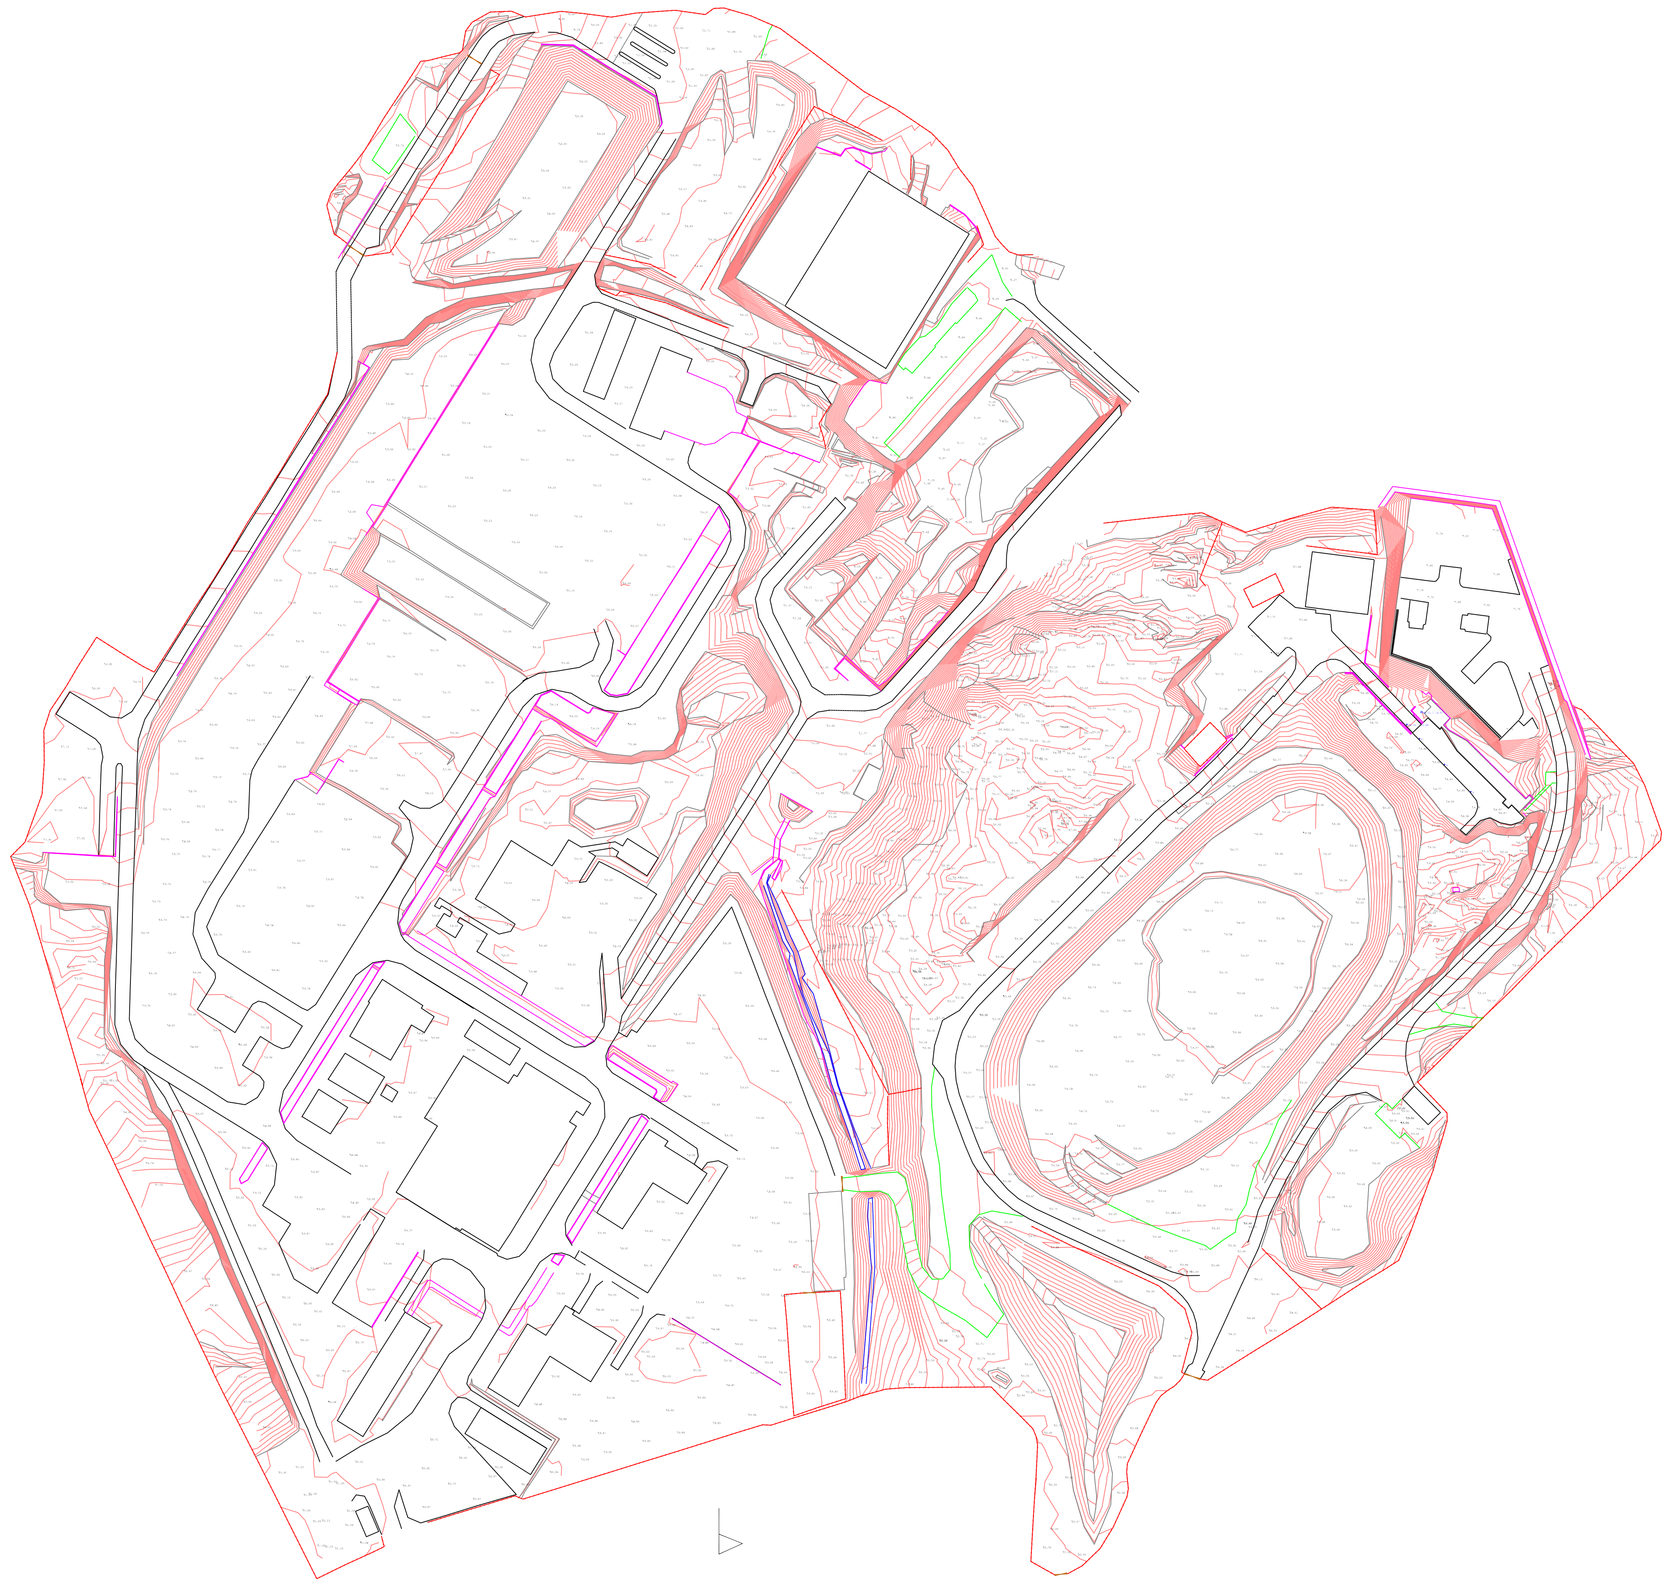

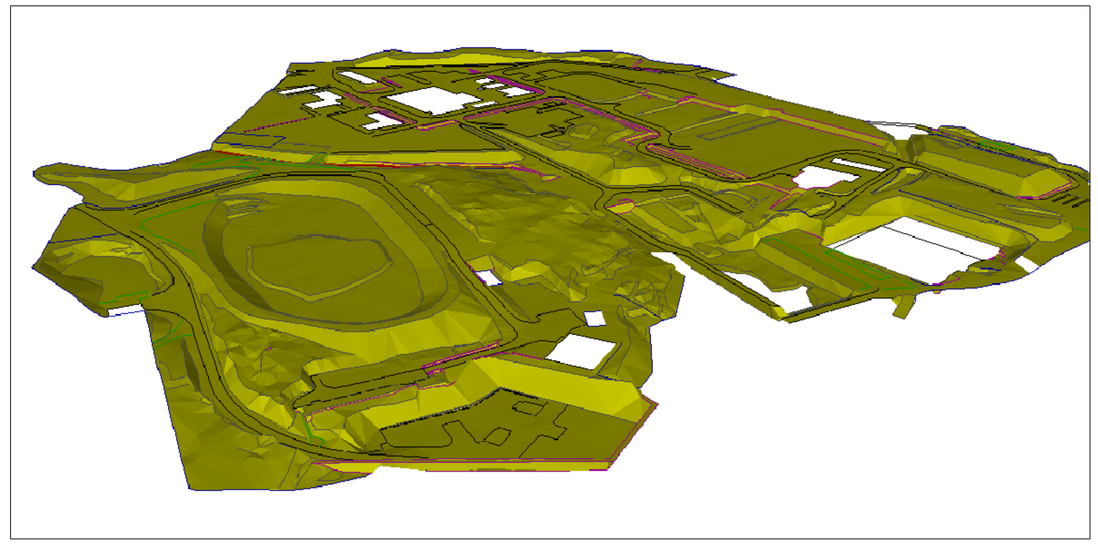

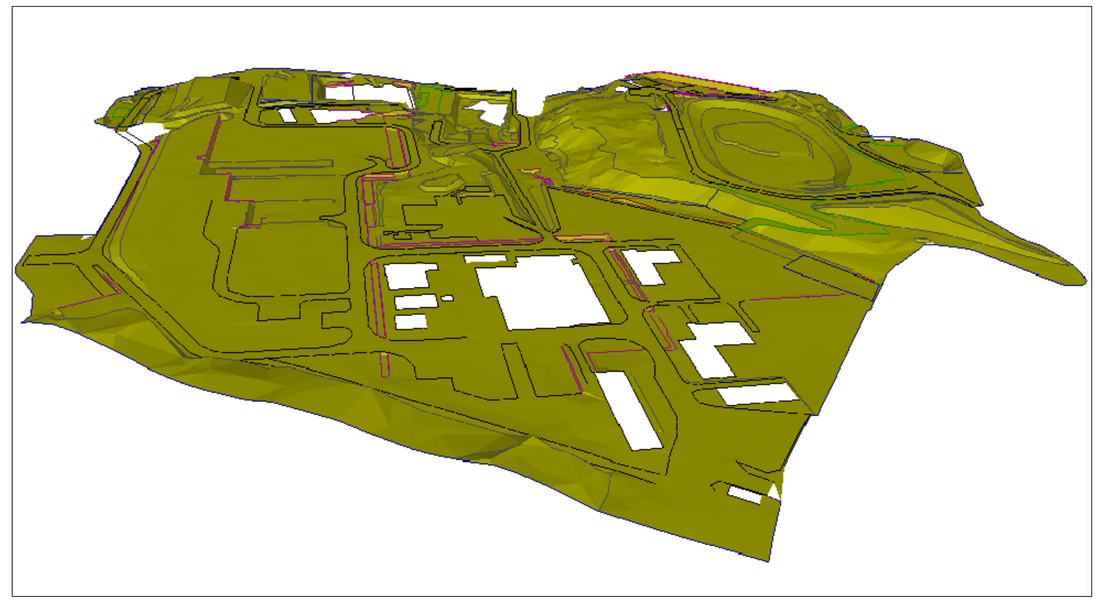

Point Features (Where Applicable)

- Water Meter
- Gully
- Fire Hydrant
- Telecom Box
- Telecom Cover
- Inspection Cover (Circular)
- Inspection Cover (Square)
- Inspection Cover (Rectangular)
- Inspection Cover (Triangular)
- Electricity Pole
- Lamp Post
- Telegraph Pole
- Electricity Box
- Stop Valve
- Gas Valve
- Litter Bin
- Seat
- Reeds
- Marsh
- Tree
- Undergrowth
- Hedge
- Fences (Solid)
- Fences (Open)
- Stile
- Gate
- Gate (No Posts)
- Overhead Cable
- Pylon
- Road Sign
- Wall
- Retaining wall
- Permanent Ground Marker
- Permanent Benchmark
- Temporary Benchmark
- Trig Station
- Point Level
- Post
- Invert Level
- Cover Level
- Phone Kiosk

Additional Notes For Fencing


P/W	Post and Wire
P/C	Post and Chain
P/R	Post and Rail
I/R	Iron Railing
PAL	Palisade
W/P	Wooden Panel
C/P	Concrete Panel
C/B	Crash Barrier

Building And Floorplan Features


- Floor Level
- Damp Proof Course Level
- Soffit Level
- Eaves Level
- Ridge Level
- Threshold Level

Notes

NS Cross Section

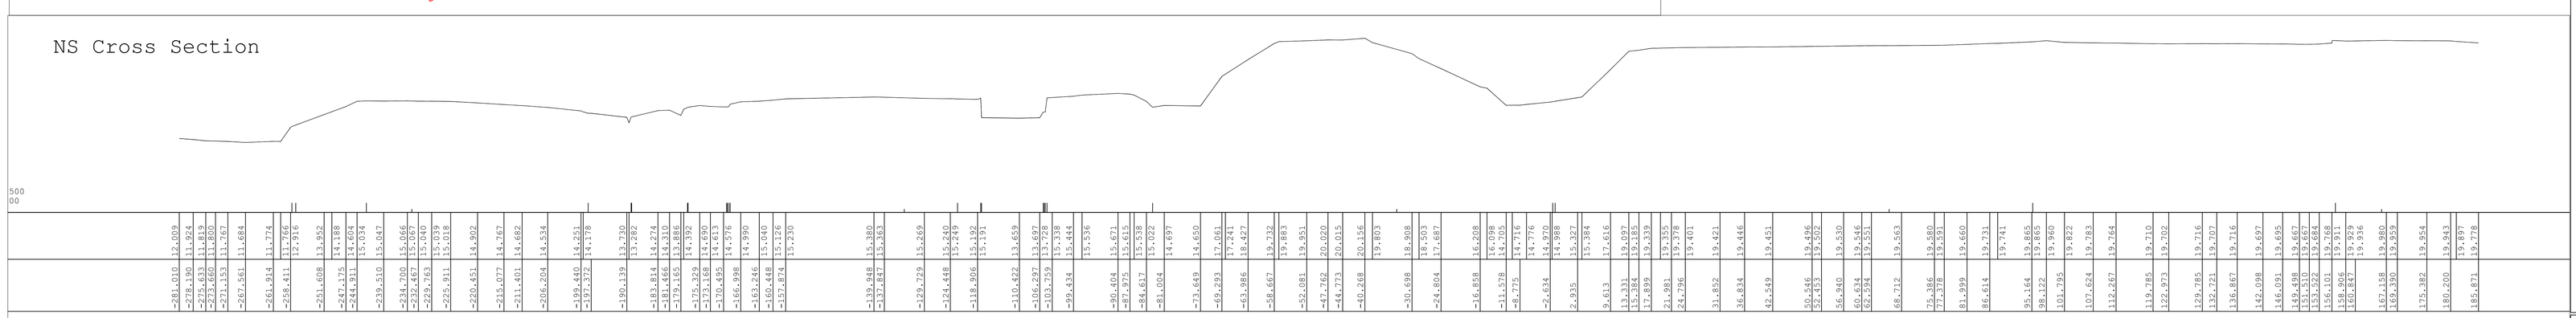

WE Cross Section

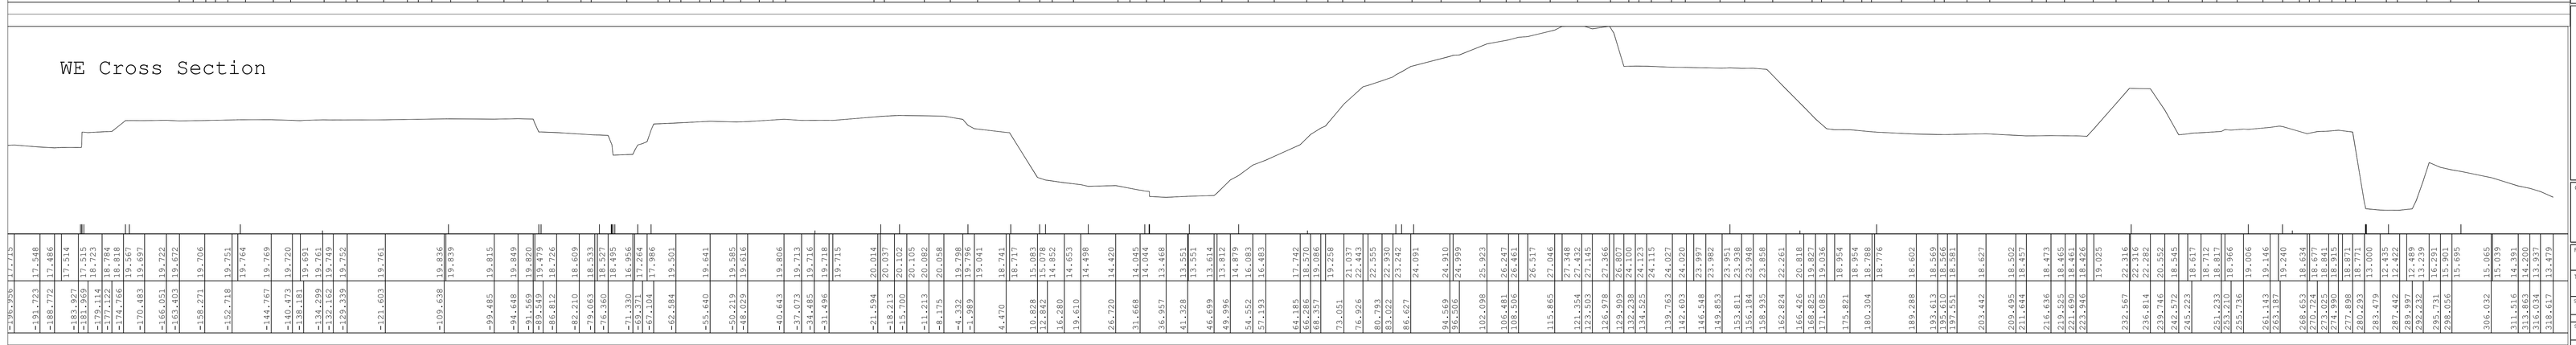

NRG Engineering Services Ltd
Castle View
Station Road
Llanfairfechan
Conwy
LL33 0AN
Tel: 01248 681240
Fax: 01248 680914
email: nrg@nrgsurveys.co.uk
www.nrgsurveys.co.uk

CLIENT: Canataxx LNG Ltd

PROJECT: Great Lakes Fine Chemical, Amlwch

TITLE: Topographic Survey

SCALE	DATUM	GRID
1:1000@A0	Newlyn	OSGB36

SURVEYED BY	DRAWN BY	DATE
DB ES MW FF	DB	28/06/2006

DRAWING REFERENCE # 709 Amlwch\TopoAll.dwg

ISSUE # 01